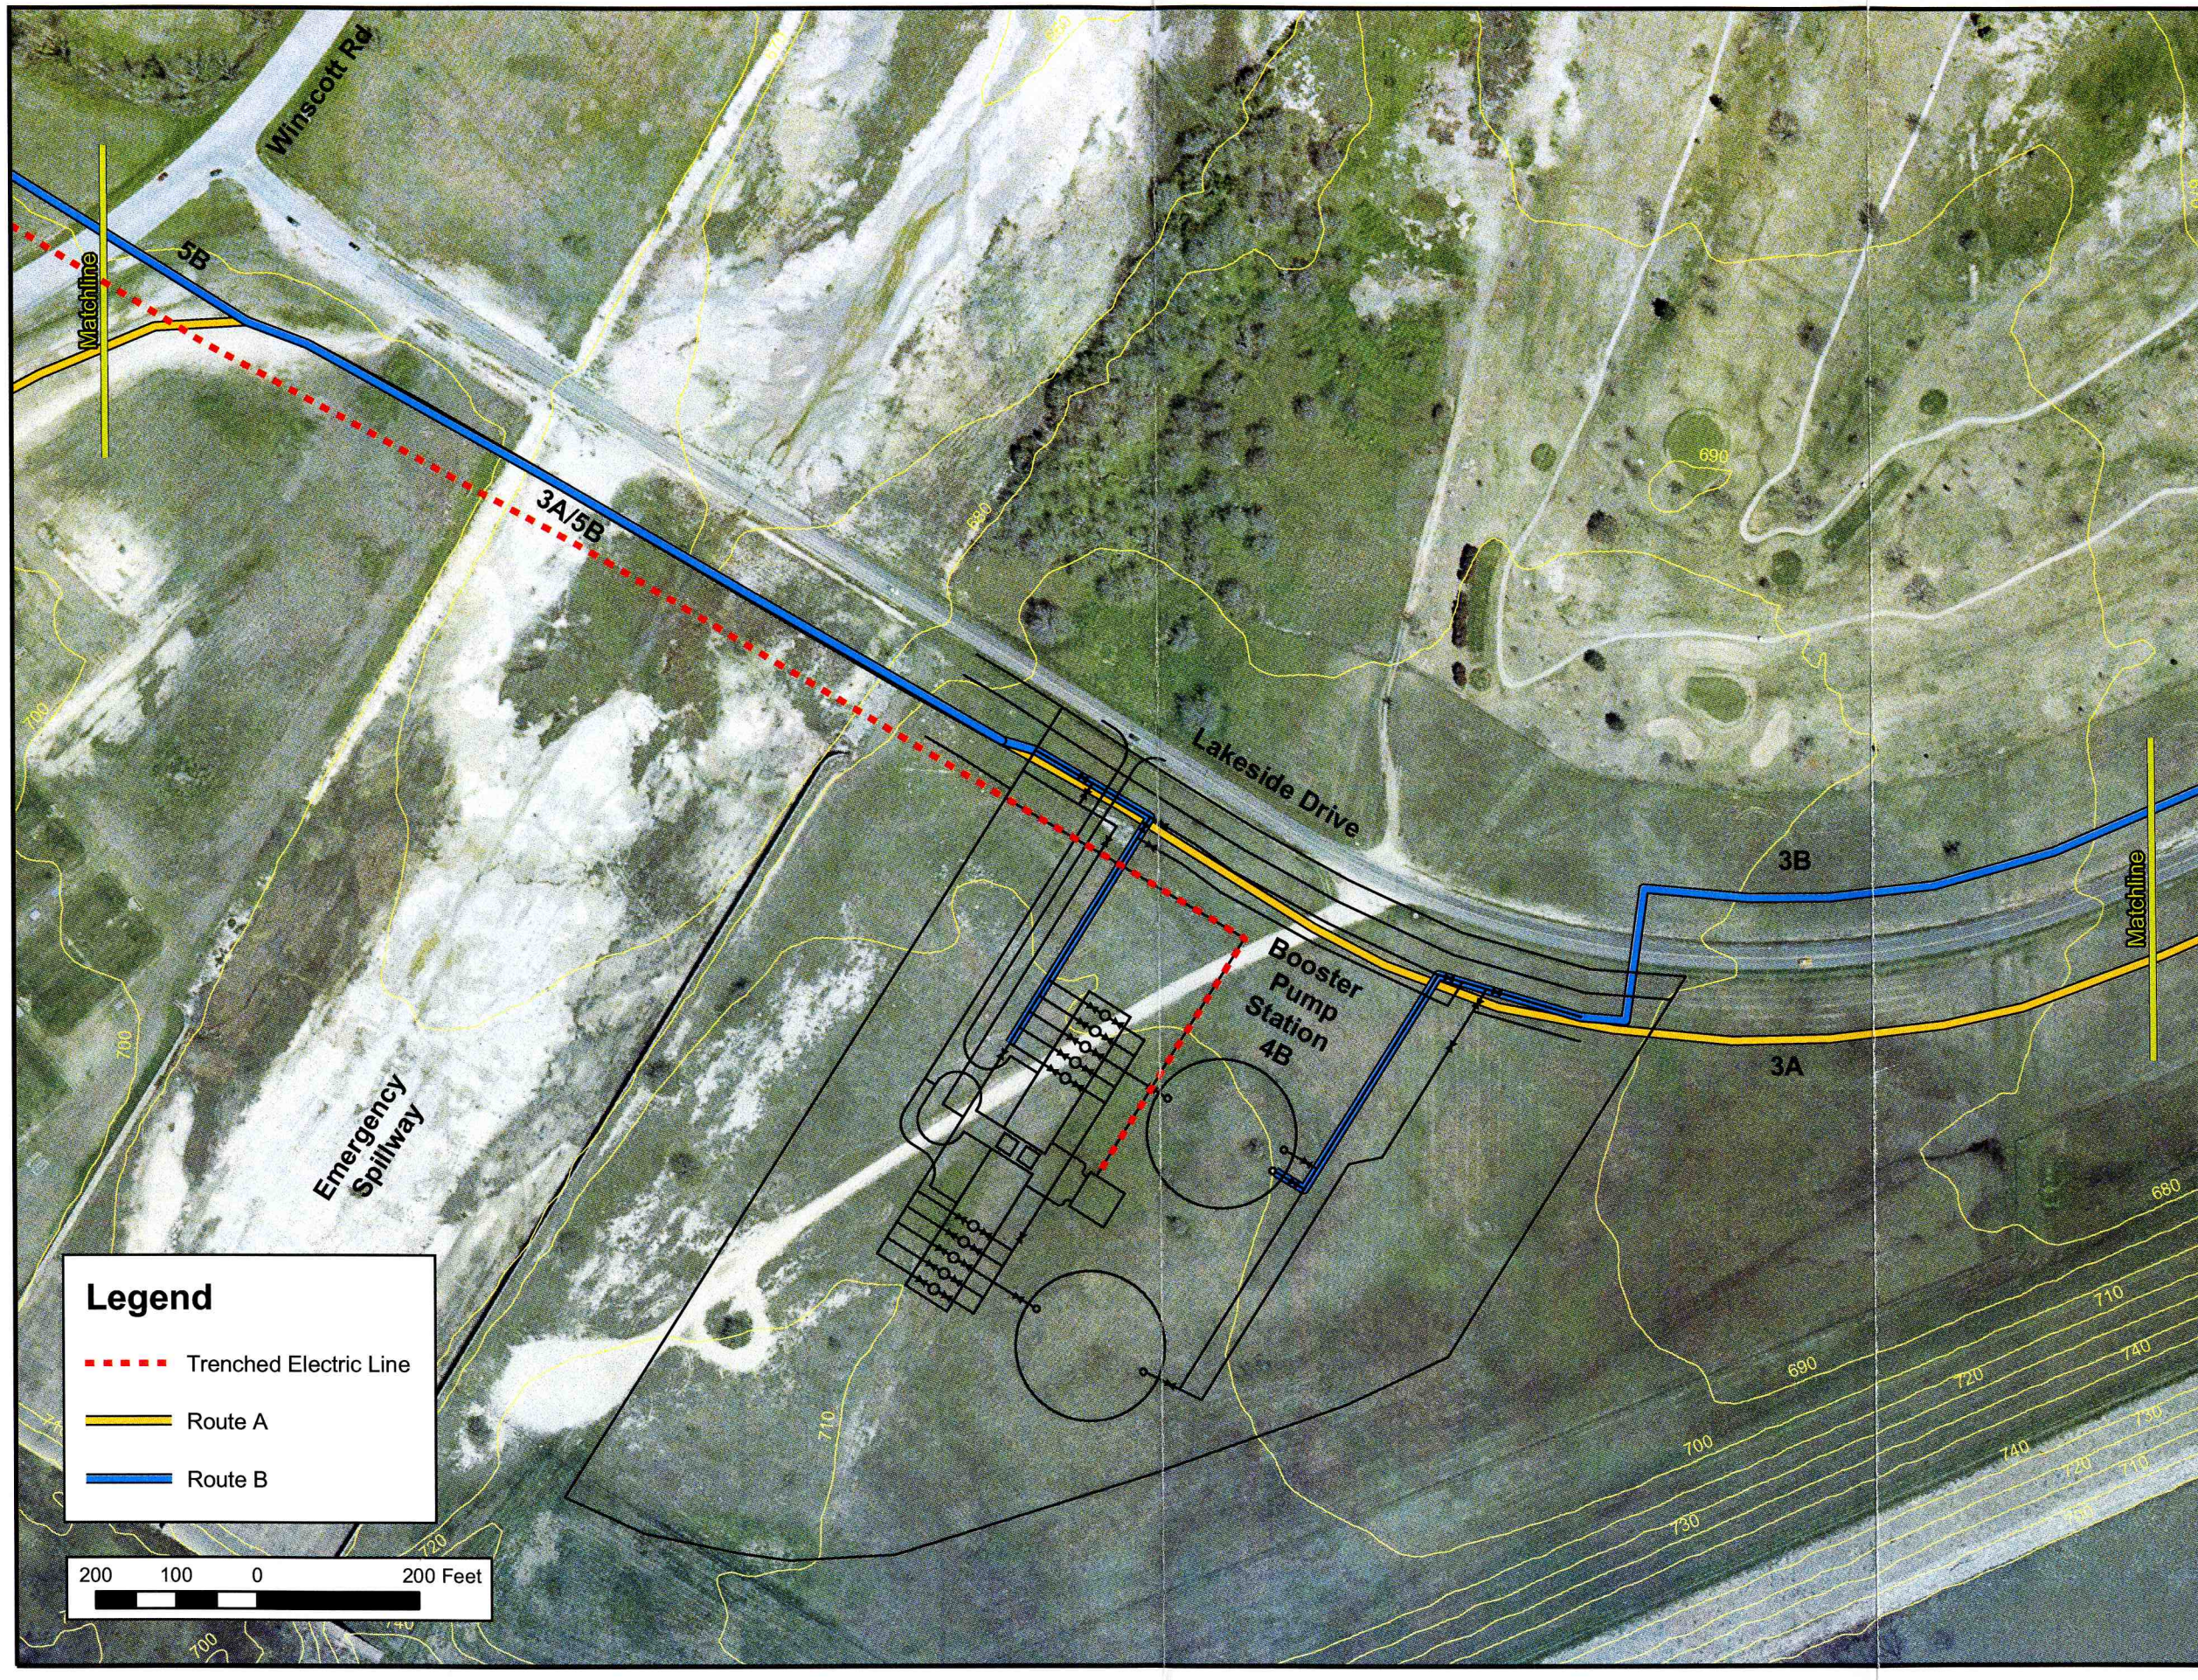

FN JOB NO	TCW02268
FILE	H:\ES\Route_Alt_2C.mxd
DATE	January 22, 2004
SCALE	1" = 200'
DESIGNED	KWH
DRAFTED	BAR

Tarrant Regional Water District
Eagle Mountain Connection Project

Proposed Route Alternates on USACE Property and Booster Pump Station Alternate B

FREESE • NICHOLS
4055 International Plaza Suite 200
Fort Worth, Texas 76109 4895
817 735 7300

Attachment 2-C