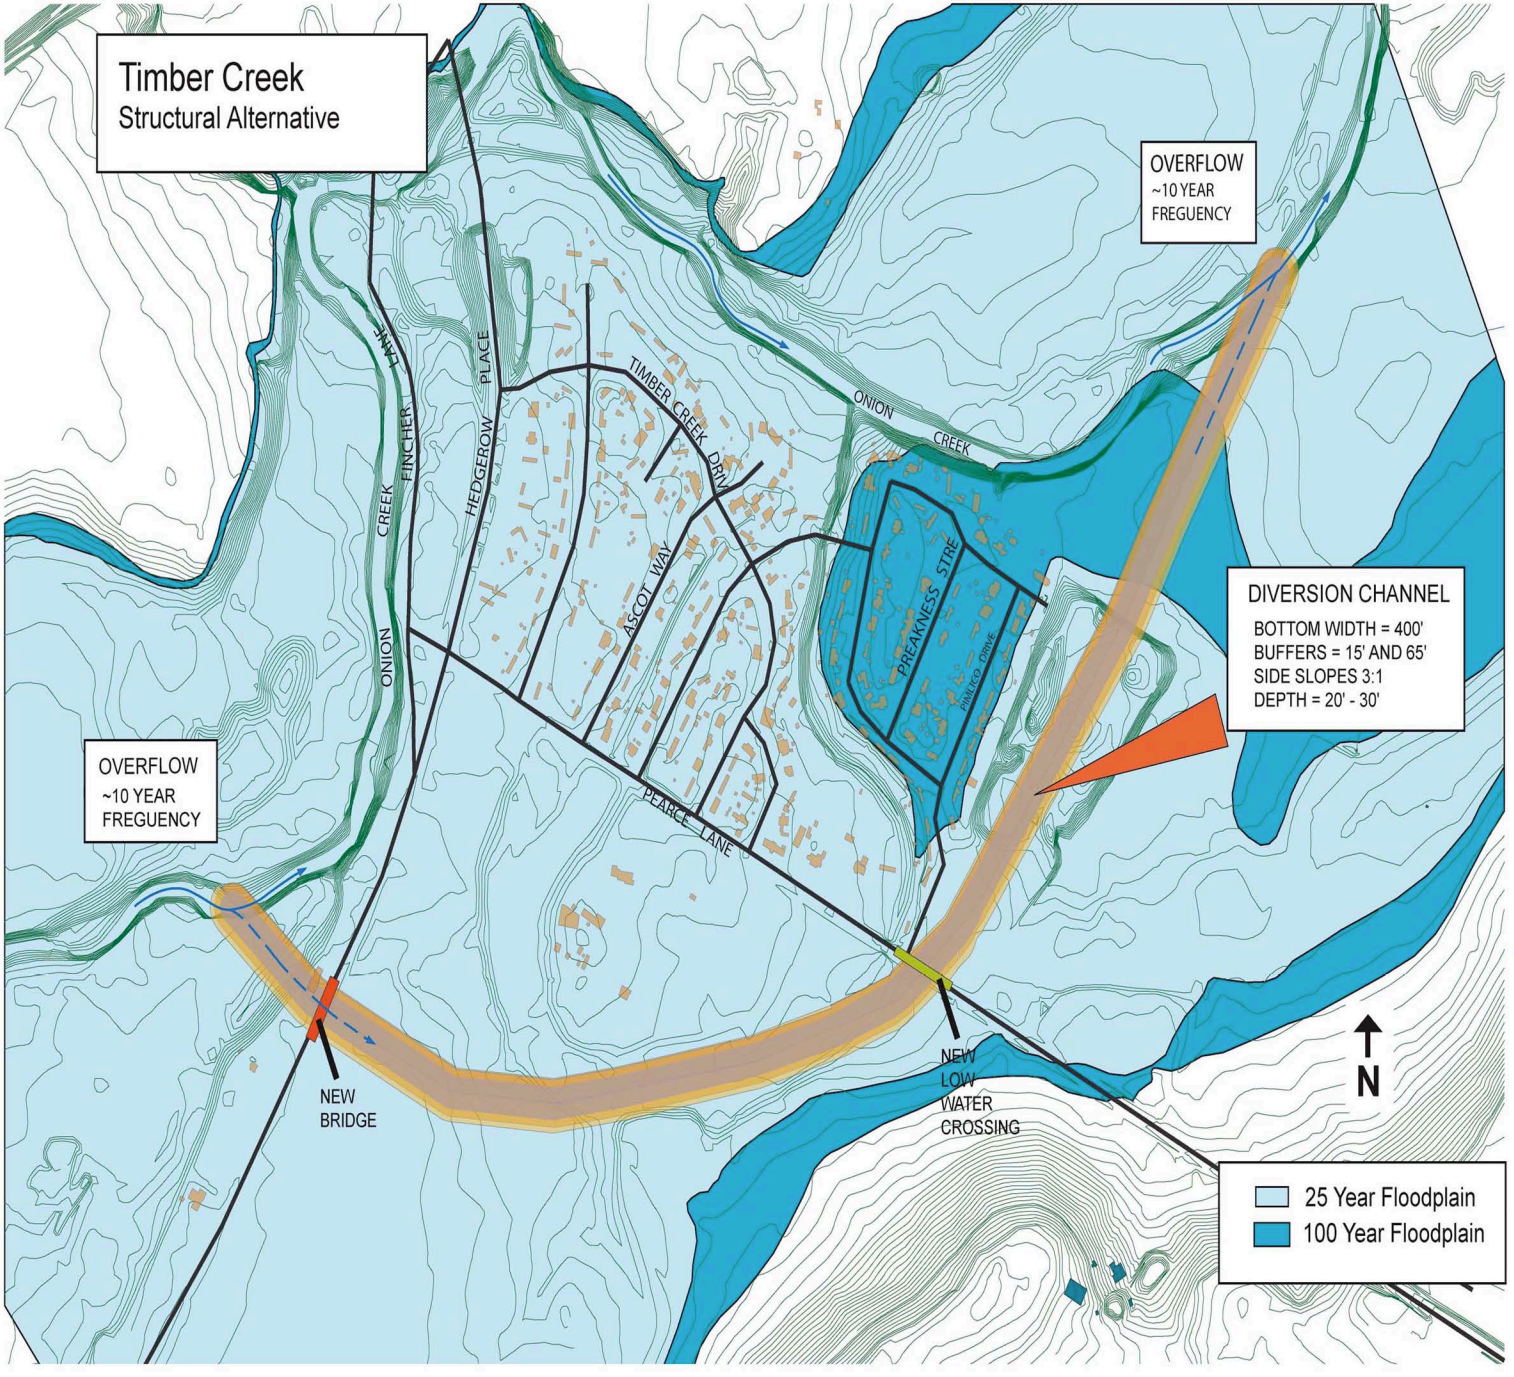

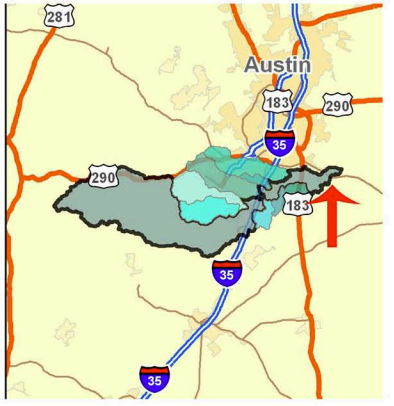

Legend

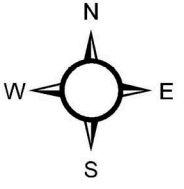

Timber Creek Phase 1 Structural Plan
Figure 4-6