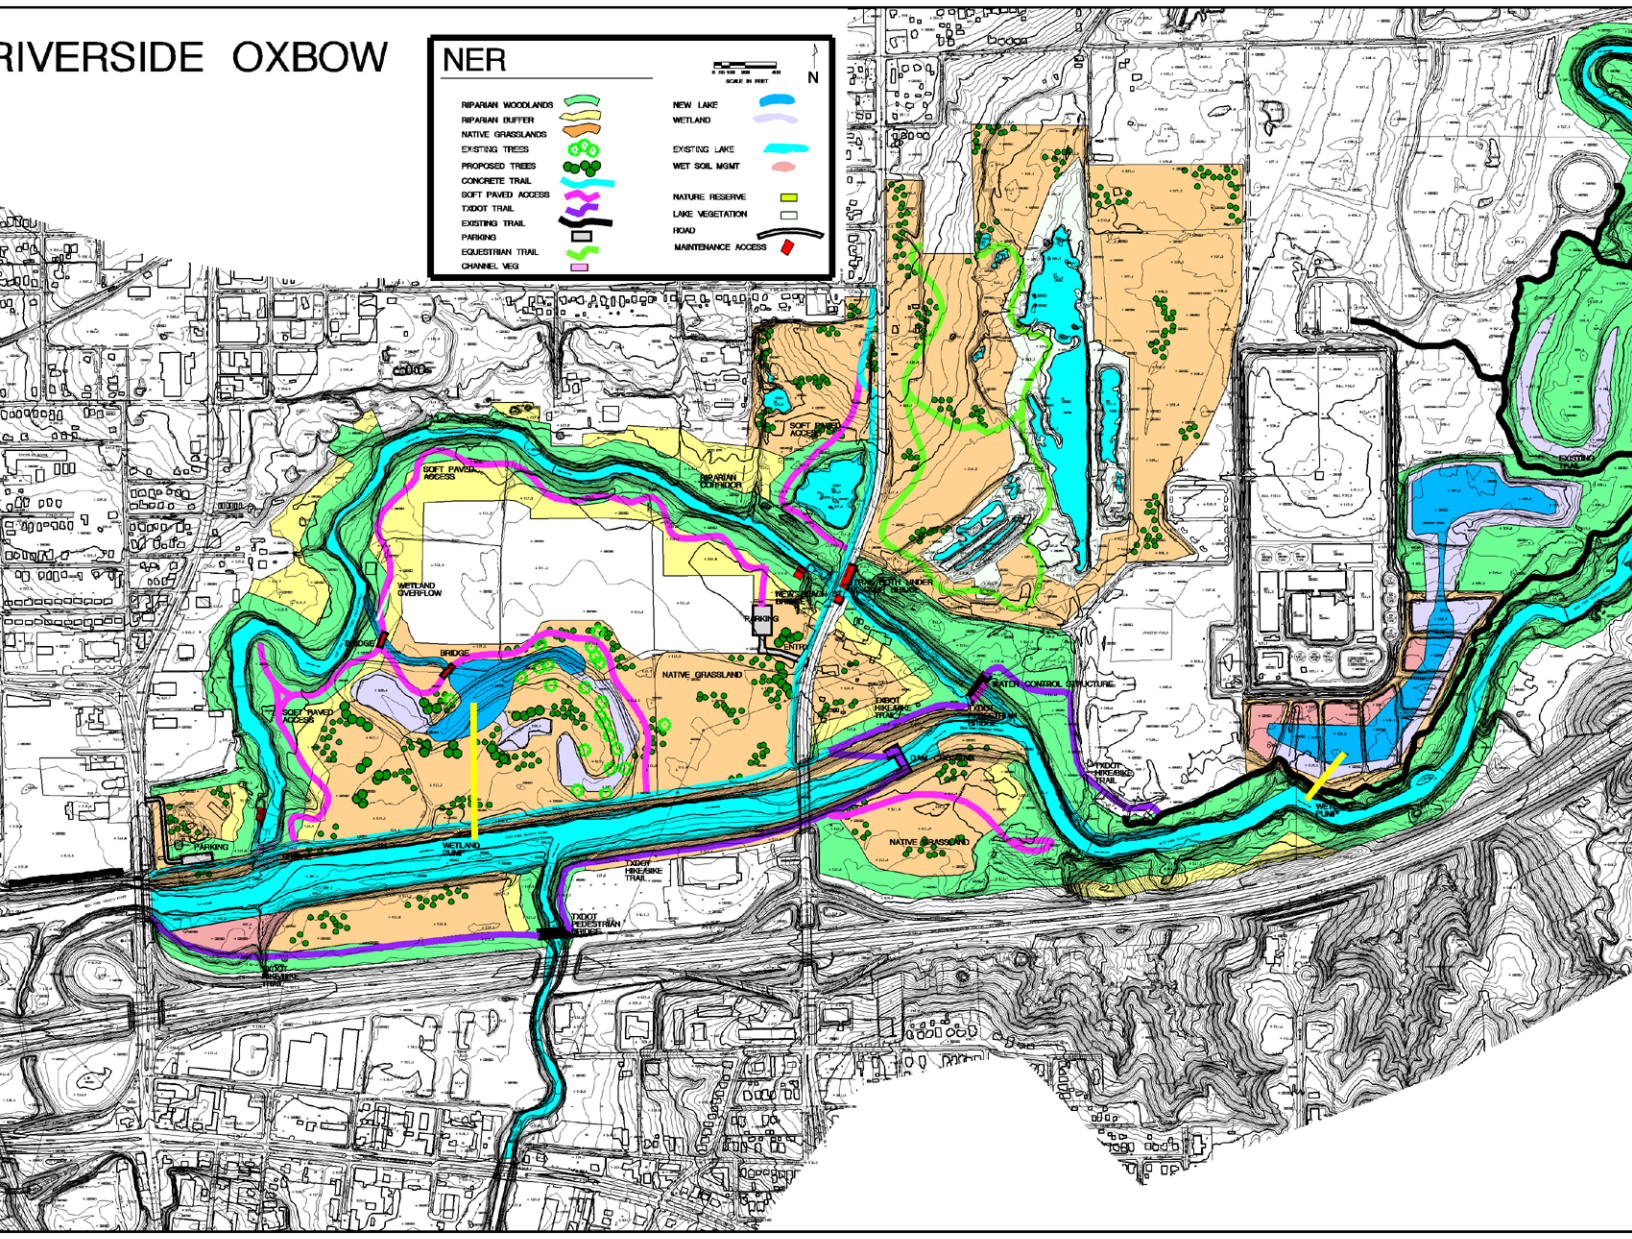
RIVERSIDE OXBOW
NER
N
RIPARIAN WOODLANDS
RIPARIAN BUFFER
NATIVE GRASSLANDS
EXISTING TREES
PROPOSED TREES
CONCRETE TRAIL
SOFT PAVED ACCESS
TXDOT TRAIL
EXISTING TRAIL
PARKING
EQUESTRIAN TRAIL
CHANNEL VEG
NEW LAKE
WETLAND
EXISTING LAKE
WET SOIL MGMT
NATURE RESERVE
LAKE VEGETATION
ROAD
MAINTENANCE ACCESS
SOFT PAVED ACCESS
RIPARIAN CORRIDOR
WETLAND OVERFLOW
BRIDGE
NATIVE GRASSLAND
WATER CONTROL STRUCTURE
TXDOT HIKE/BIKE TRAIL
PARKING
WETLAND PUMP
TXDOT HIKE/BIKE TRAIL
TXDOT PEDESTRIAN BRIDGE
EXISTING TRAIL